Standard Specifications

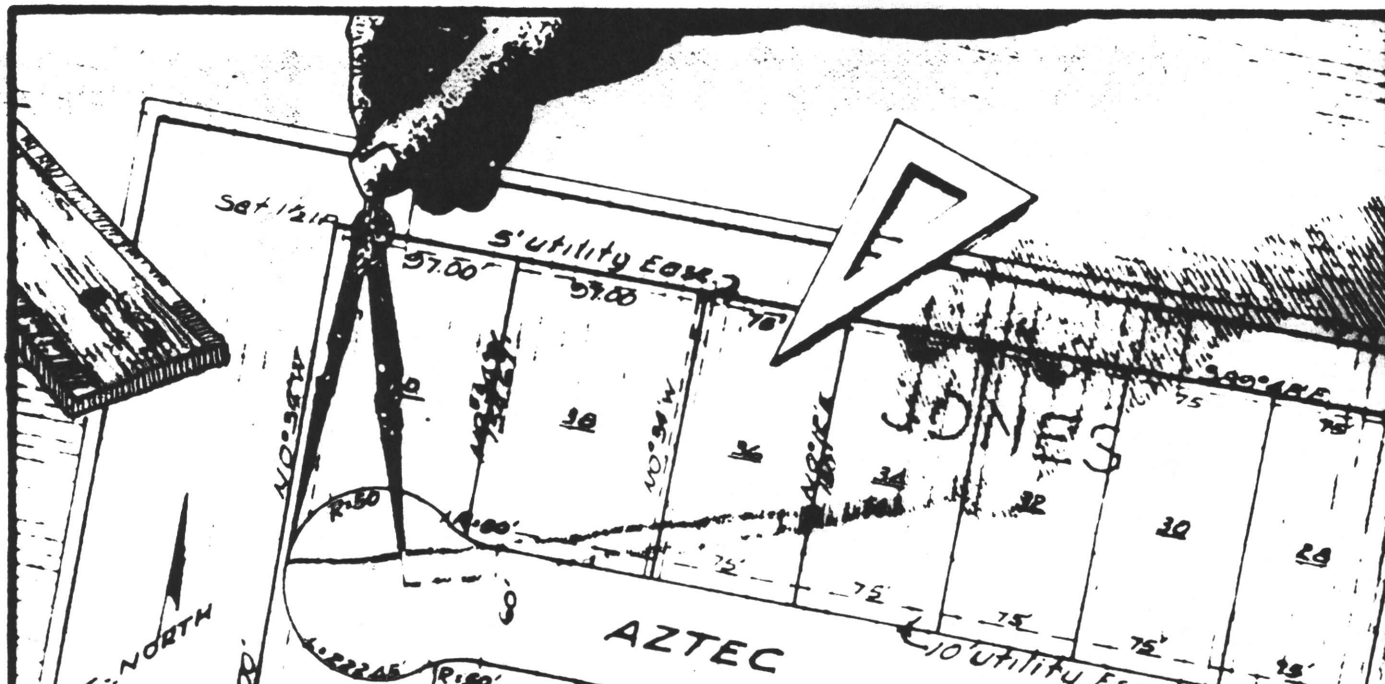

COUNTY OF INYO
ROAD DEPARTMENT

6/82

REV. 4/89
9/77

STANDARD DRAWINGS

TABLE OF CONTENTS

STANDARD NO.	ROADS
100	MAJOR DIVIDED HIGHWAY
101	MAJOR HIGHWAY
102 , 102 a	SECONDARY HIGHWAY
103	COLLECTOR STREET
104	LOCAL STREET
106, 106 - a	FRONTAGE ROAD AND STREET
114	GRADED ROAD
114 - a	PAVED RCAD
114 - b	PAVED ROAD - MOUNTAIN AREAS

STANDARD DRAWINGS

TABLE OF CONTENTS

STANDARD NO.	ROAD INTERSECTIONS & TRANSITIONS
105	INTERSECTION DESIGN FRONTAGE STREET
107	INTERSECTION DESIGN DESERT ROAD
111	HALF WIDTH LOCAL STREET
112	HALF WIDTH DESERT ROAD - SECTION
113	HALF WIDTH DESERT ROAD - PLAN
120	CUL-DE-SAC
121	INTERSECTION DESIGN "L" SHAPE
122-a,b	ACCELERATION LANE
123-a,b	DECELERATION LANE

PARKWAY IMPROVEMENTS

109	SIDEWALK
109-a	INTERSECTION DESIGN SIDEWALK
300	RIGHT OF WAY FENCE
301	NON-RETAINING CONCRETE BLOCKWALL
301-a	RETAINING CONCRETE BLOCKWALL
302	SIDEWALK TRANSITION

STANDARD DRAWINGS

TABLE OF CONTENTS

STANDARD NO.	CURB & DRAINAGE IMPROVEMENTS
115	CURB AND GUTTER
116	ROLLED CURB AND GUTTER
117	ASPHALT CONCRETE DIKE
119	CROSS GUTTER
127	CURB CUT OFF WALL
200	CUT OFF WALL FOR DRAINAGE CHANNEL
200-a	CHANNEL CROSSING
201	GRAVITY HEADWALL
202	CATCH BASIN MOUNTAIN ROADS
202-a	CATCH BASIN MOUNTAIN ROADS - DETAIL
203	LOCAL DEPRESSION
204	MANHOLE FRAME AND COVER - PARKWAY
205	MANHOLE FRAME AND COVER - ROADWAY
206	TYPE "A" CATCH BASIN
206-a	CATCH BASIN NOTES
206-b	CATCH BASIN OPENING
206-c	CATCH BASIN STEEL PLATE
208	STORM DRAIN CLEANOUT
209	HEADWALL WING-TYPE
209-a	HEADWALL "U"- TYPE
210, 210a	INTERSECTION LIGHTING

STANDARD DRAWINGS

TABLE OF CONTENTS

STANDARD NO.	DRIVEWAYS & ALLEYS
125	ALLEY
128	RESIDENTIAL DRIVEWAY WITH CURB
128-a, 128-b	TEMPORARY RESIDENTIAL DRIVE
129	COMMERCIAL DRIVEWAY

	MISCELLANEOUS
303	STREET MARKER - DETAIL & SPECS.
303-a	STREET MARKER - PLACEMENT
304	MARKERS
305	BARRICADE
305-a	END OF STREET TEMPORARY PAVEMENT
306	POST WITH REFLECTOR
308	METAL BEAM GUARDRAIL
309	METAL PLATE GUARDRAIL
310	FIRE HYDRANT & PIPE LINES
311	FIRE HYDRANT & PIPE LINES
312	CATTLE GUARD
312-a	CATTLE GUARD - SECTIONS & DETAILS

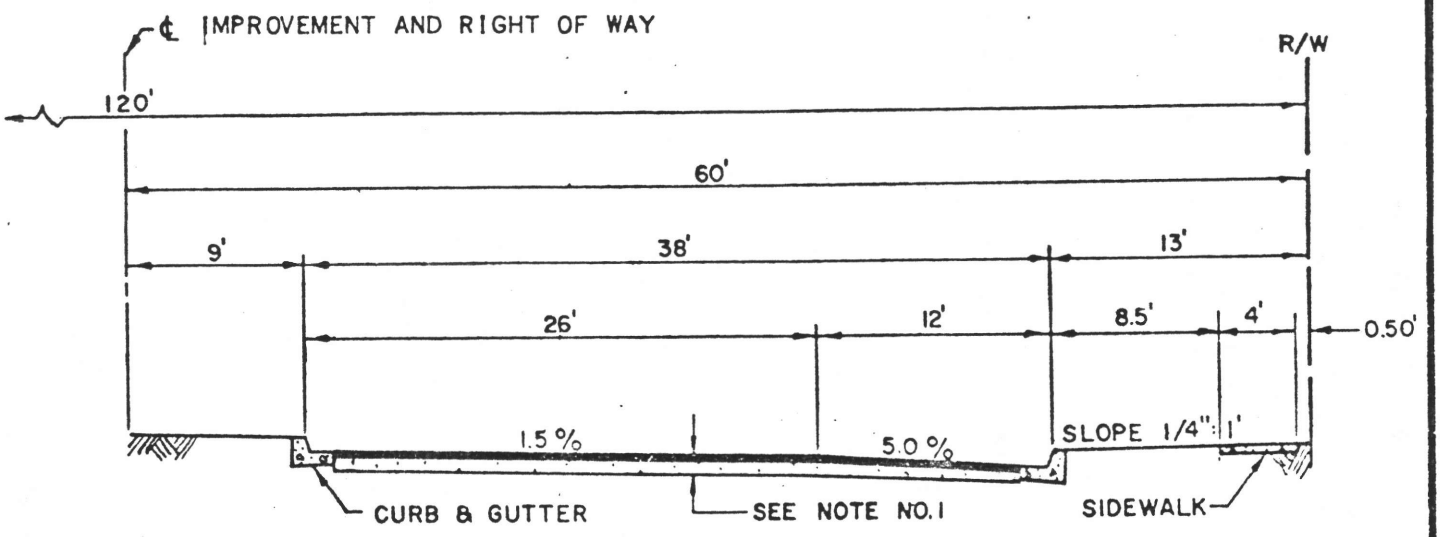

TYPICAL HALF SECTION

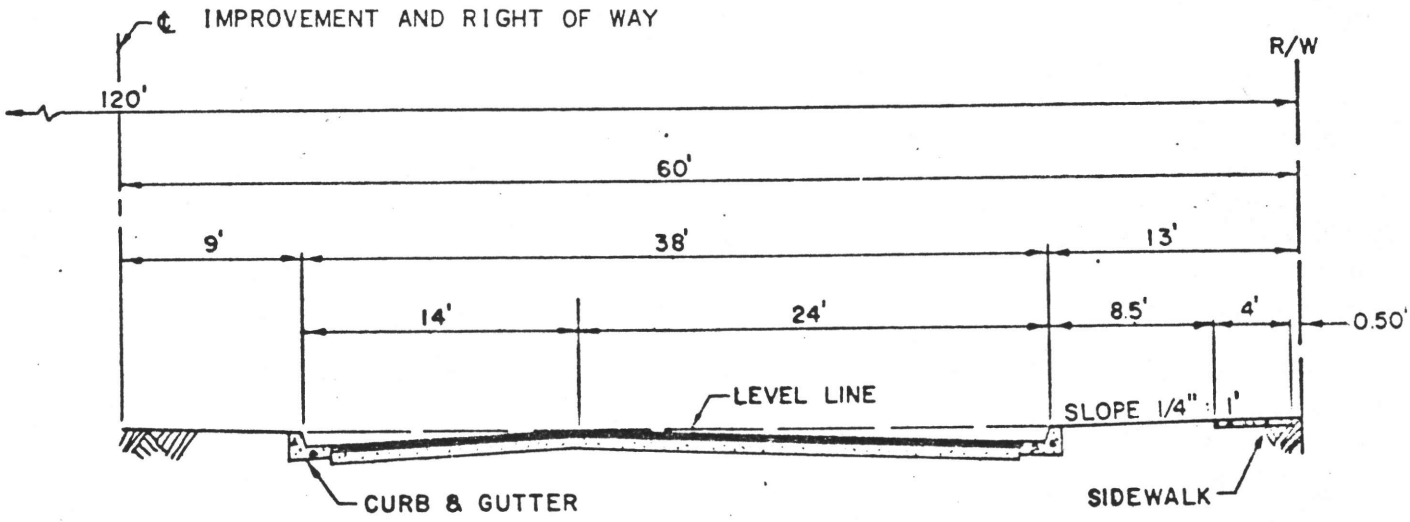

TYPICAL HALF SECTION

NOTES:

1. STRUCTURAL SECTION OF ROADWAY SHALL BE DETERMINED FROM SOILS TESTS AND SO INDICATED ON CONSTRUCTION PLANS.
2. CONSTRUCTION OUTSIDE R/W LINE SHALL REQUIRE SLOPE EASEMENTS.

INYO COUNTY ROAD DEPT. DATE:	Robert W. Fisher Road Commissioner	MAJOR DIVIDED HIGHWAY	100

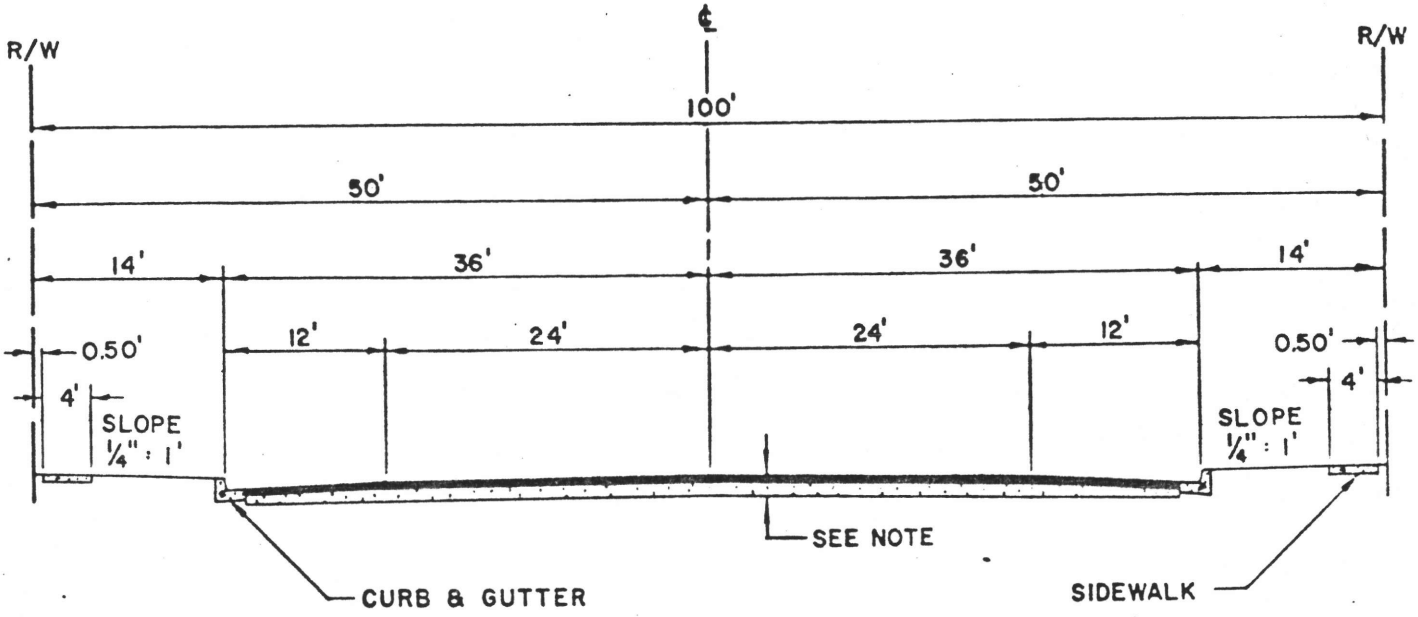

TYPICAL SECTION

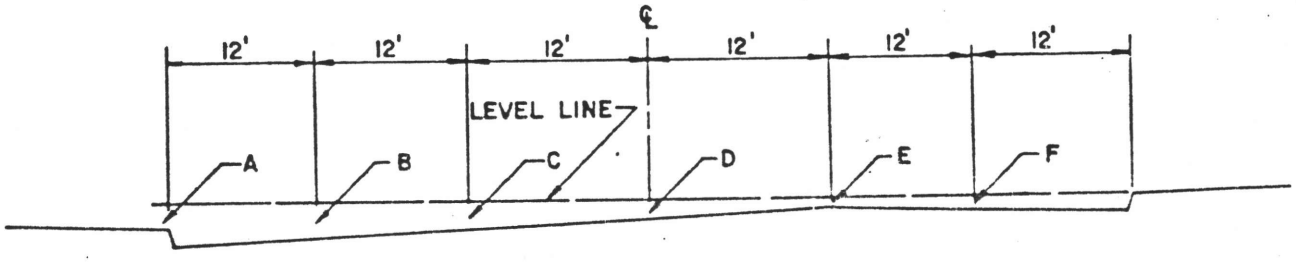

A	B	C	D	E	F
0.00'	0.36'	0.18'	0.00'	0.18'	0.36'
0.75'	1.01'	0.73'	0.45'	0.18'	0.30'
1.00'	1.26'	0.90'	0.54'	0.18'	0.30'

NOTE:

STRUCTURAL SECTION OF ROADWAY SHALL BE DETERMINED FROM SOILS TESTS AND SO INDICATED ON CONSTRUCTION PLANS.

INYO COUNTY ROAD DEPT.		
DATE:	Robert W. Fisher Road Commissioner	MAJOR HIGHWAY

101

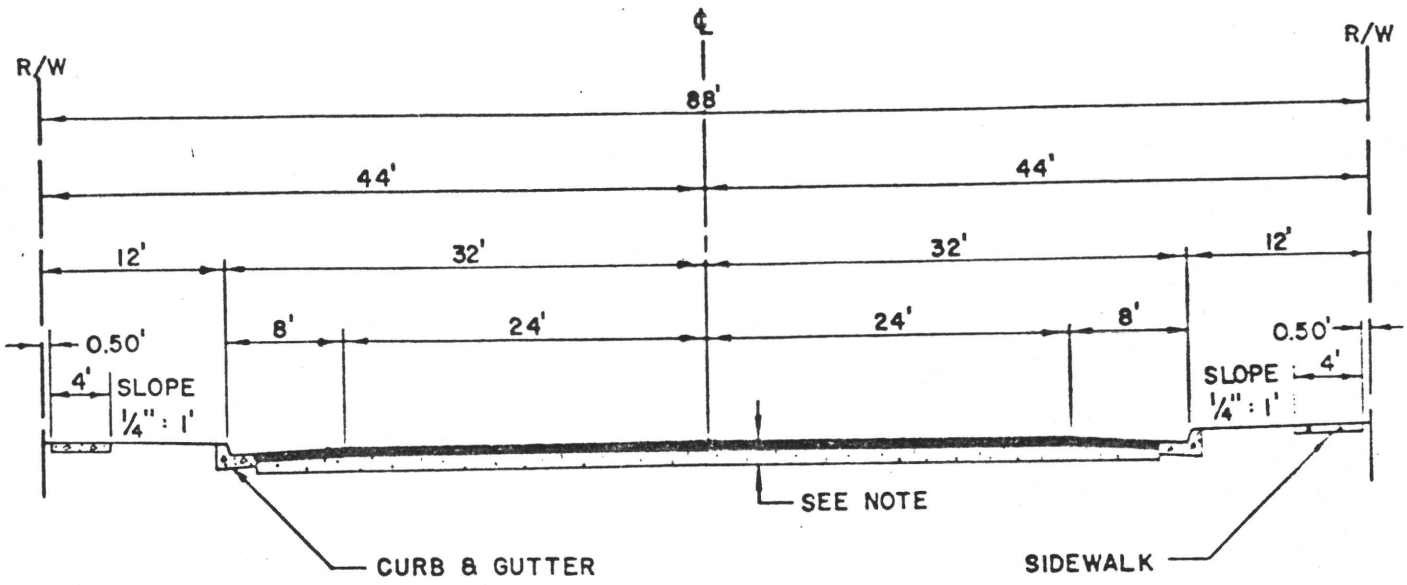

TYPICAL SECTION

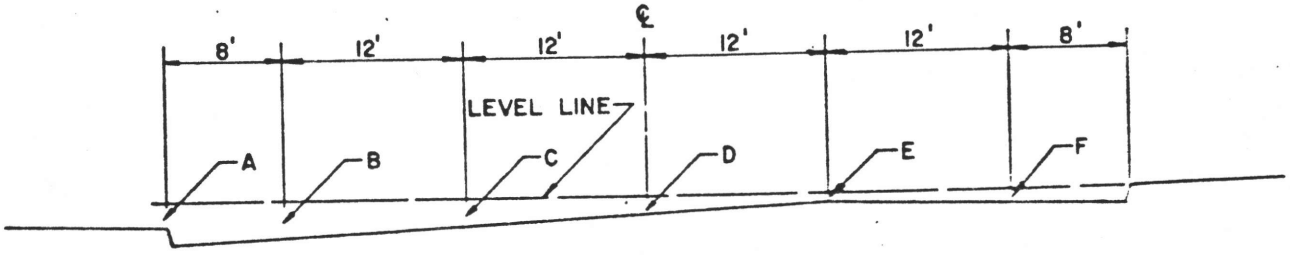

A	B	C	D	E	F
0.00'	0.36'	0.18'	0.00'	0.18'	0.36'
0.75'	1.01'	0.73'	0.45'	0.18'	0.30'
1.00'	1.26'	0.90'	0.54'	0.18'	0.30'

NOTE:
STRUCTURAL SECTION OF ROADWAY SHALL BE DETERMINED FROM SOILS TESTS AND SO INDICATED ON CONSTRUCTION PLANS.

INYO COUNTY ROAD DEPT.
DATE:
Robert W. Fisher
Road Commissioner

SECONDARY HIGHWAY 102

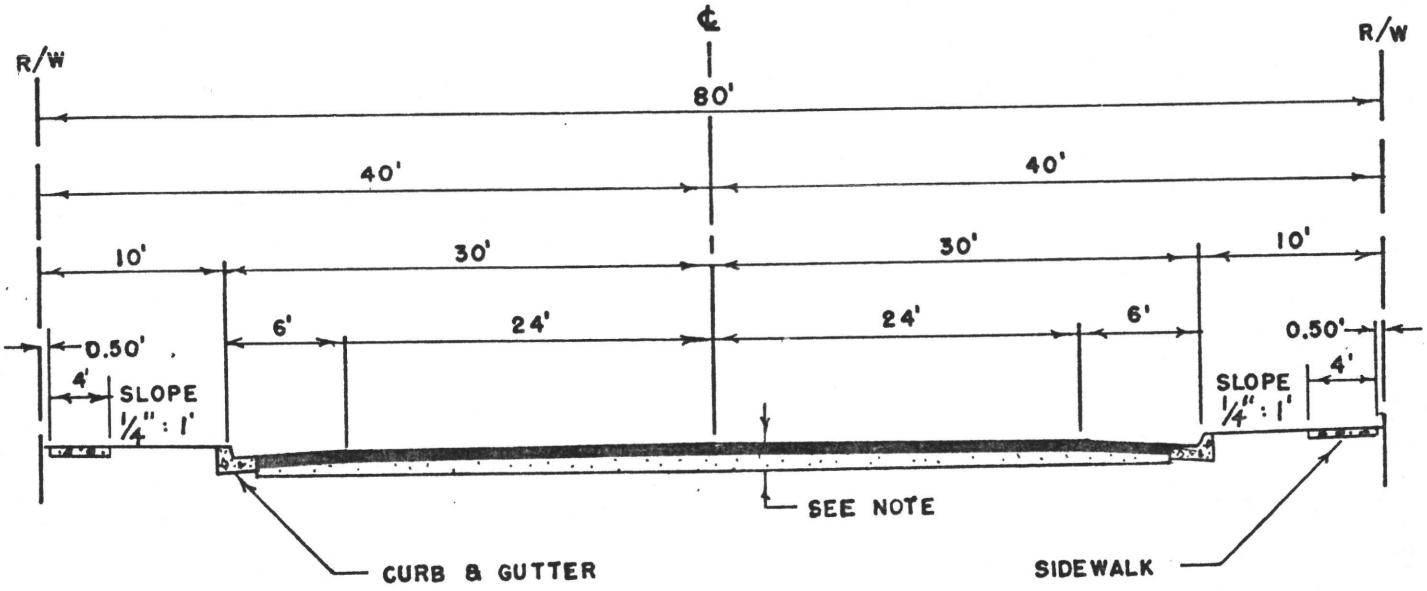

TYPICAL SECTION

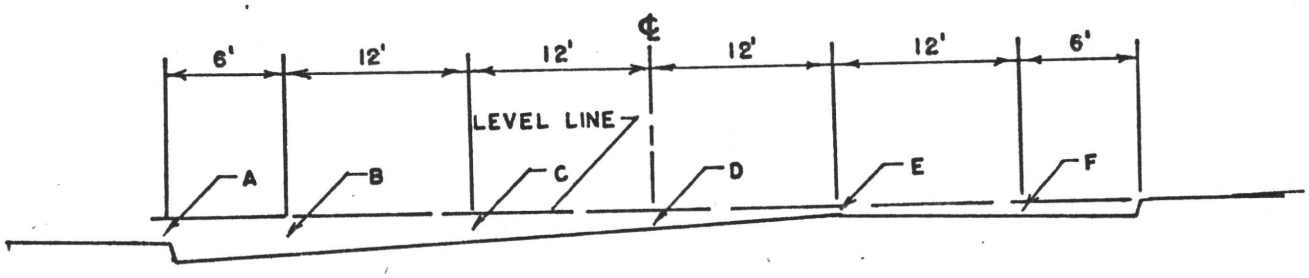

A	B	C	D	E	F
0,06	0.36	0.18	0.00	0.18	0.36
0.47	0.91	0.64	0.37	0.10	0.28

NOTE:
STRUCTURAL SECTION OF ROADWAY SHALL BE DETERMINED FROM SOIL TESTS AND SO INDICATED ON CONSTRUCTION PLANS.

	SECONDARY HIGHWAY	102 a

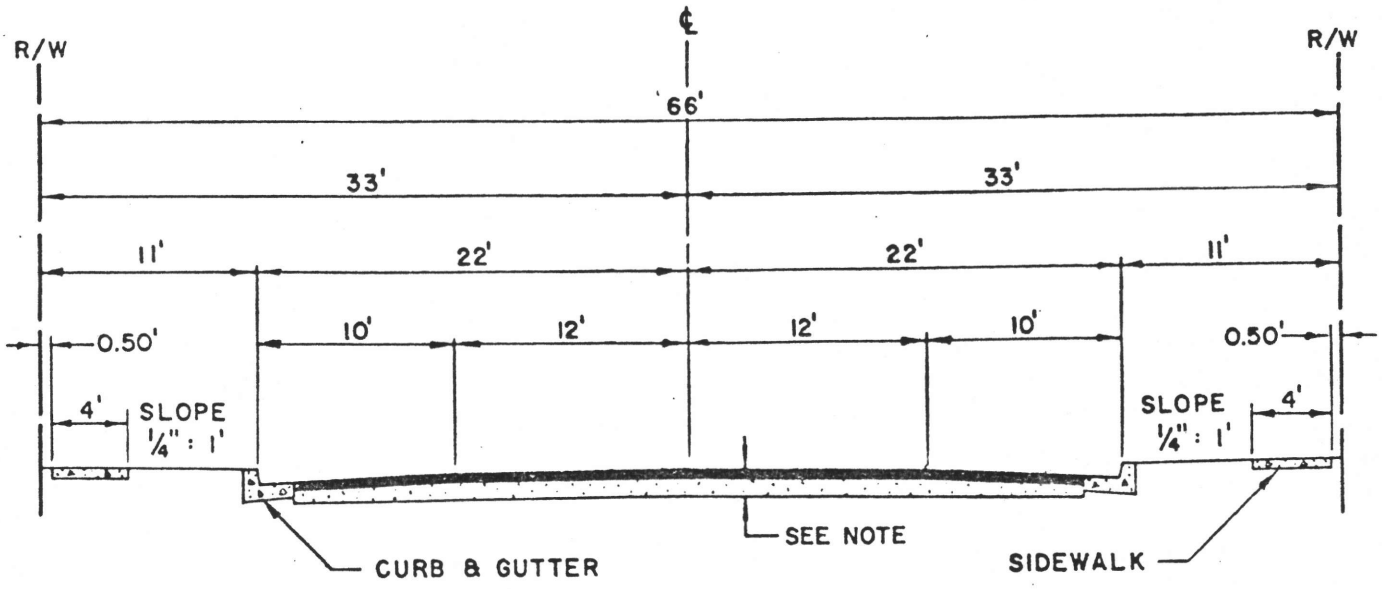

TYPICAL SECTION

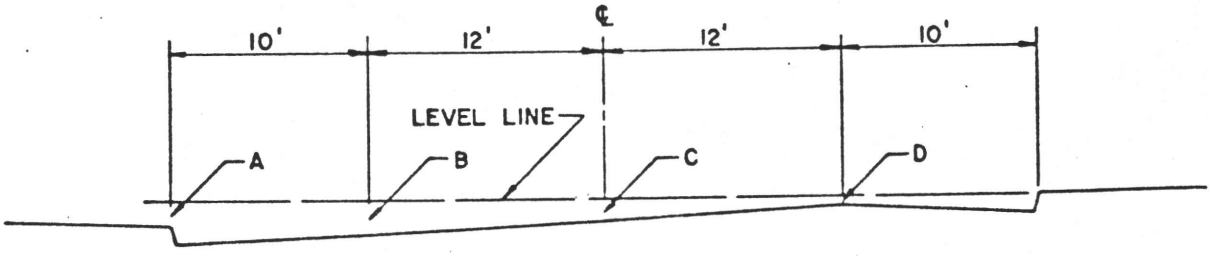

A	B	C	D
0.00'	0.35'	0.17'	0.35'
0.60'	0.83'	0.50'	0.17'

NOTE

STRUCTURAL SECTION OF ROADWAY SHALL BE DETERMINED FROM SOILS TESTS AND SO INDICATED ON CONSTRUCTION PLANS.

INYO COUNTY ROAD DEPT.		
DATE:	Robert W. Fisher Road Commissioner	COLLECTOR STREET

103

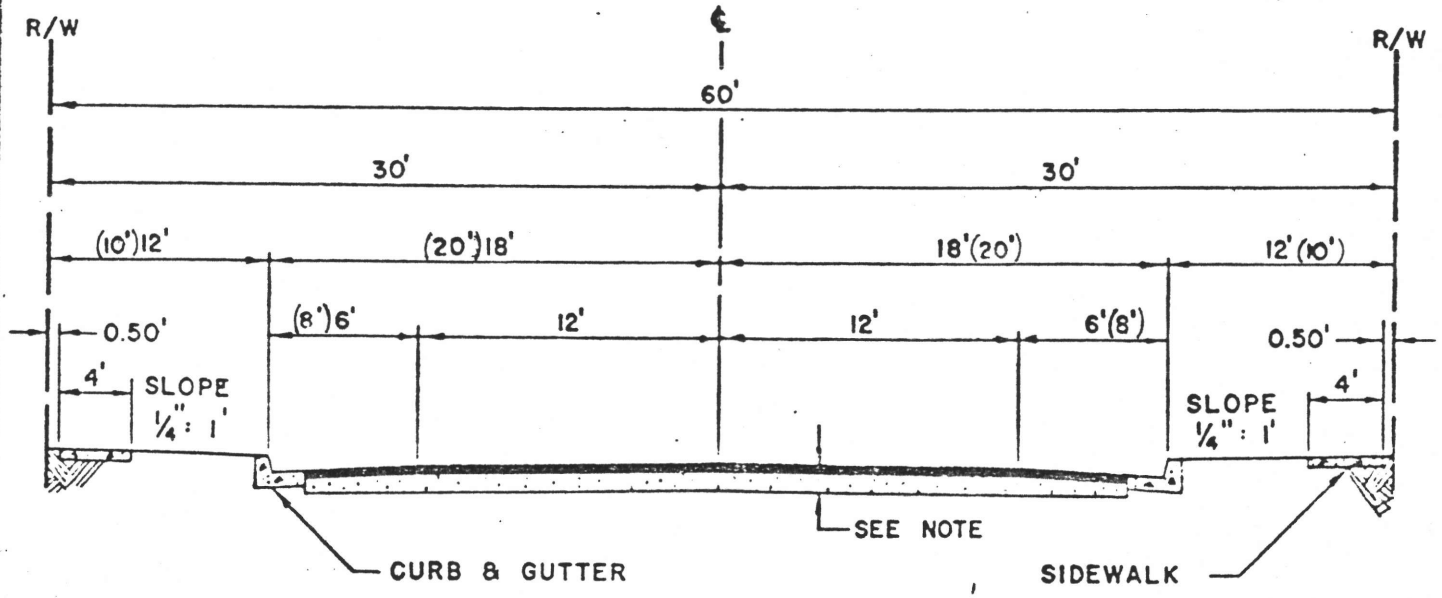

TYPICAL SECTION

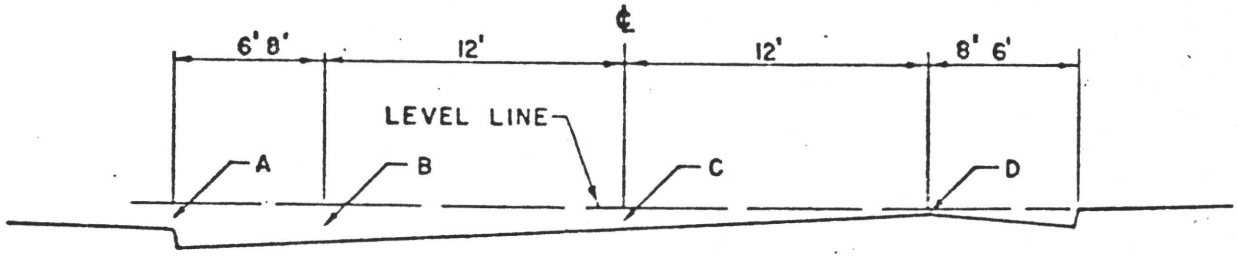

36' ROADWAY

A	B	C	D
0.00'	0.35'	0.17'	0.35'
0.60'	0.96'	0.65'	0.35'

40' ROADWAY

A	B	C	D
0.00'	0.27'	0.09'	0.27'
0.60'	0.87'	0.57'	0.27'

NOTE

STRUCTURAL SECTION OF ROADWAY SHALL BE DETERMINED FROM SOILS TESTS AND SO INDICATED ON CONSTRUCTION PLANS.

INYO COUNTY ROAD DEPT.			
DATE: Revised 8-12-71	Robert W. Fisher Road Commissioner	LOCAL STREET	104

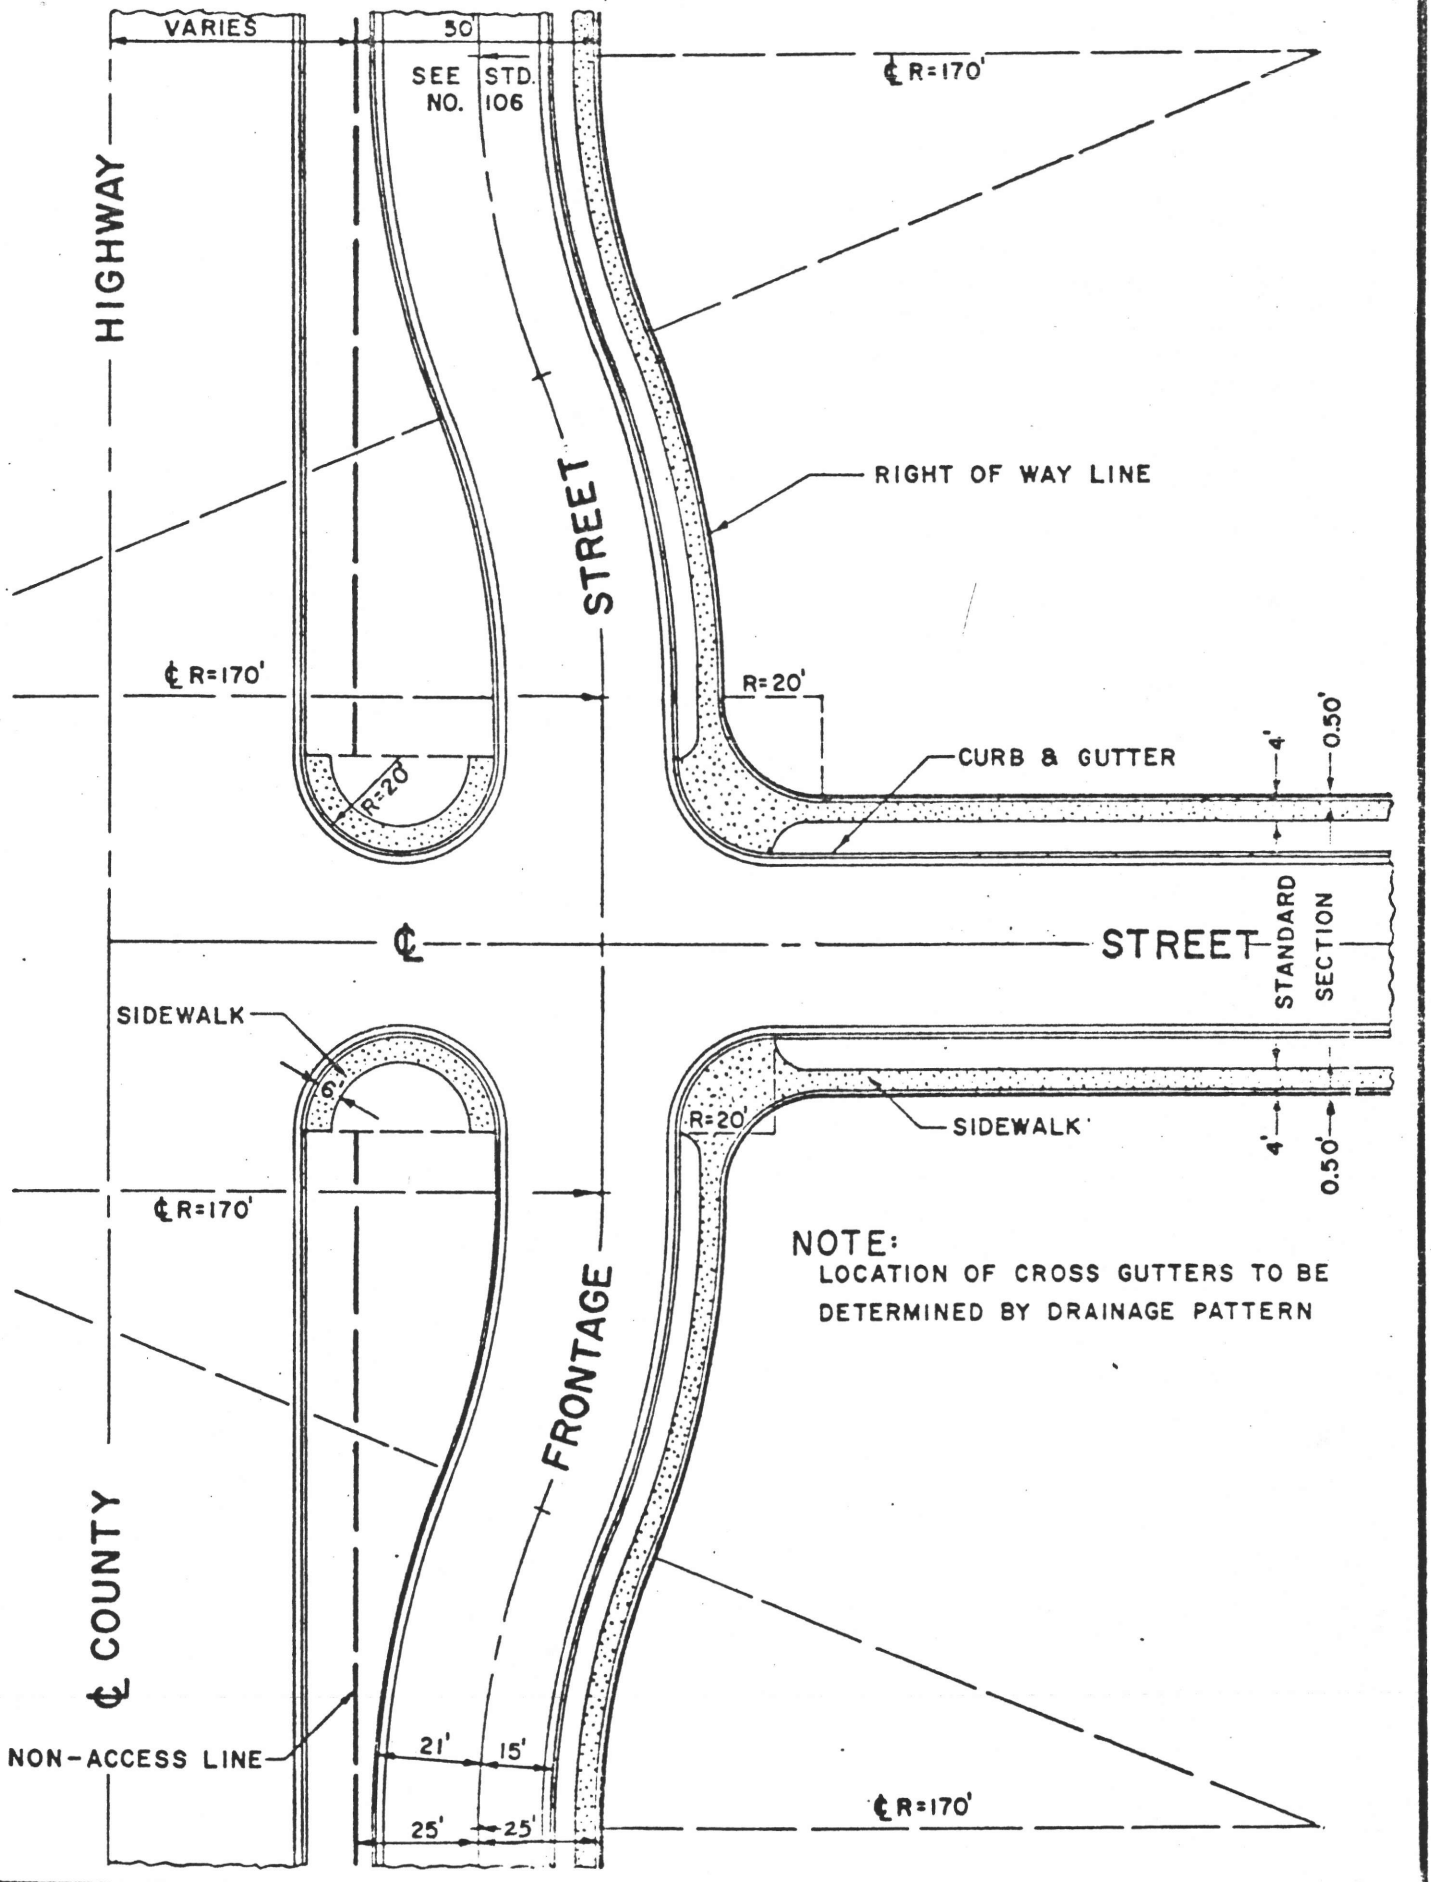

INYO COUNTY ROAD DEPT. DATE:	INTERSECTION DESIGN FRONTAGE STREET	105
Robert W. Fisher Road Commissioner		

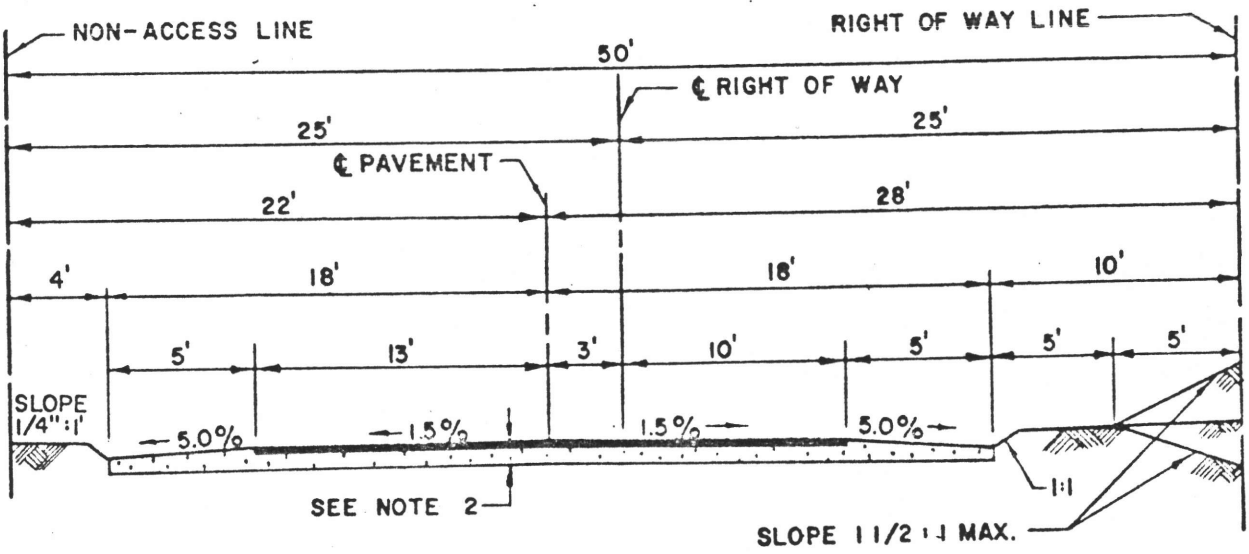

TYPICAL SECTION - FRONTAGE ROAD

DESERT, RESIDENTIAL, LOW DENSITY

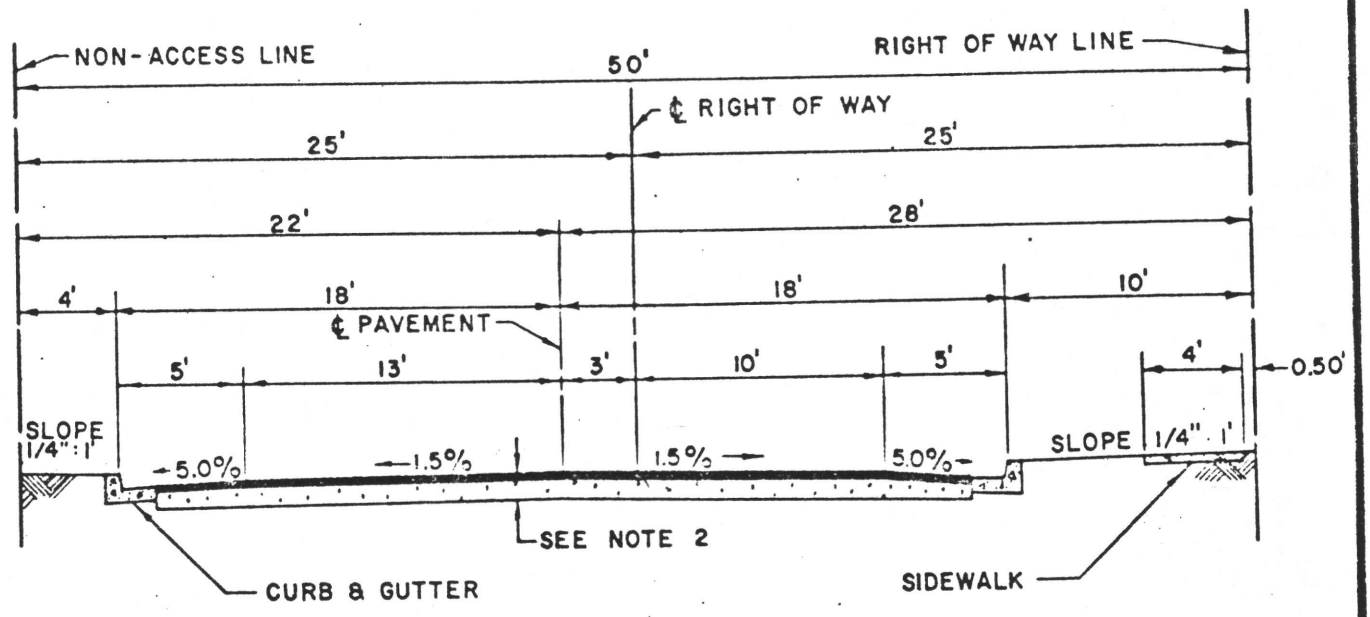

TYPICAL SECTION - FRONTAGE STREET

RESIDENTIAL, COMMERCIAL, INDUSTRIAL

NOTES:

1. CONSTRUCTION OUTSIDE R/W LINE SHALL REQUIRE SLOPE EASEMENTS.
2. STRUCTURAL SECTION OF ROADWAY SHALL BE DETERMINED FROM SOILS TESTS AND SO INDICATED ON CONSTRUCTION PLANS.
3. TILT SECTIONS TO CONFORM TO LOCAL STREET SECTION, STD. NO. 104 OR TILT SECTION OF STD. NO. 100

INYO COUNTY ROAD DEPT. DATE: Robert W. Fisher Road Commissioner	FRONTAGE ROAD AND STREET	106